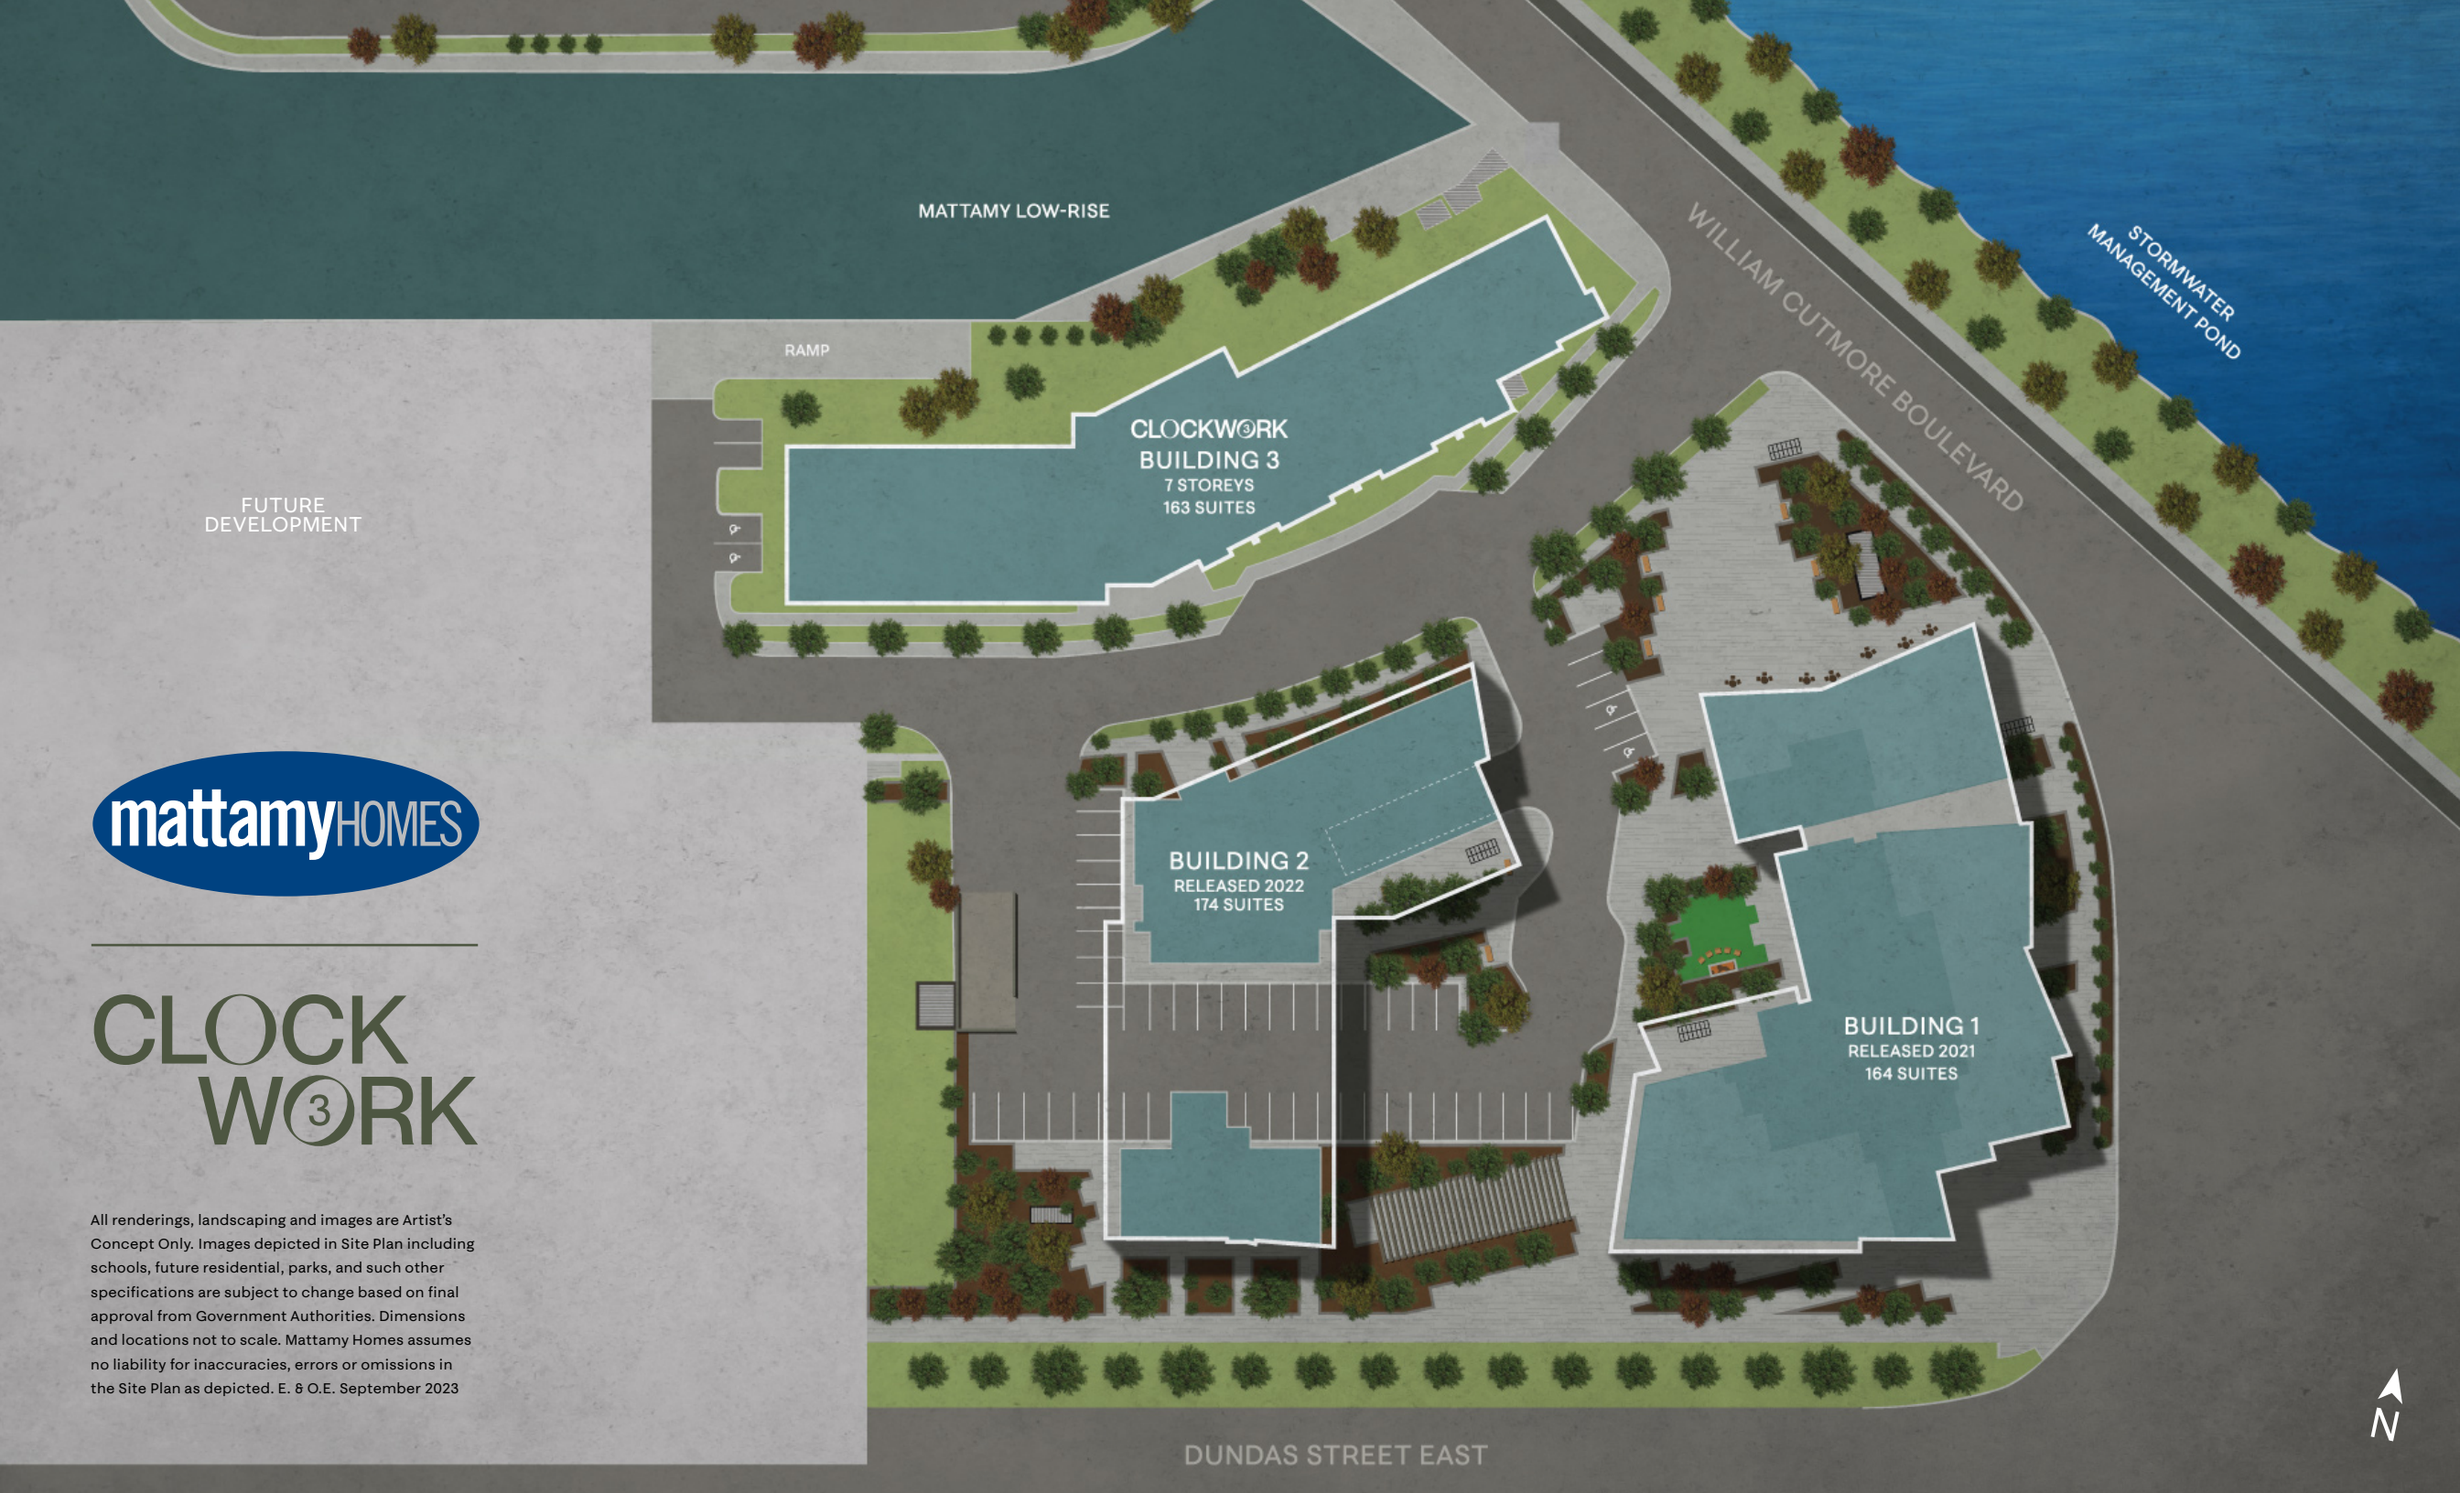


mattamyHOMES

CLOCK WORK 3

All renderings, landscaping and images are Artist's Concept Only. Images depicted in Site Plan including schools, future residential, parks, and such other specifications are subject to change based on final approval from Government Authorities. Dimensions and locations not to scale. Mattamy Homes assumes no liability for inaccuracies, errors or omissions in the Site Plan as depicted. E. & O.E. September 2023