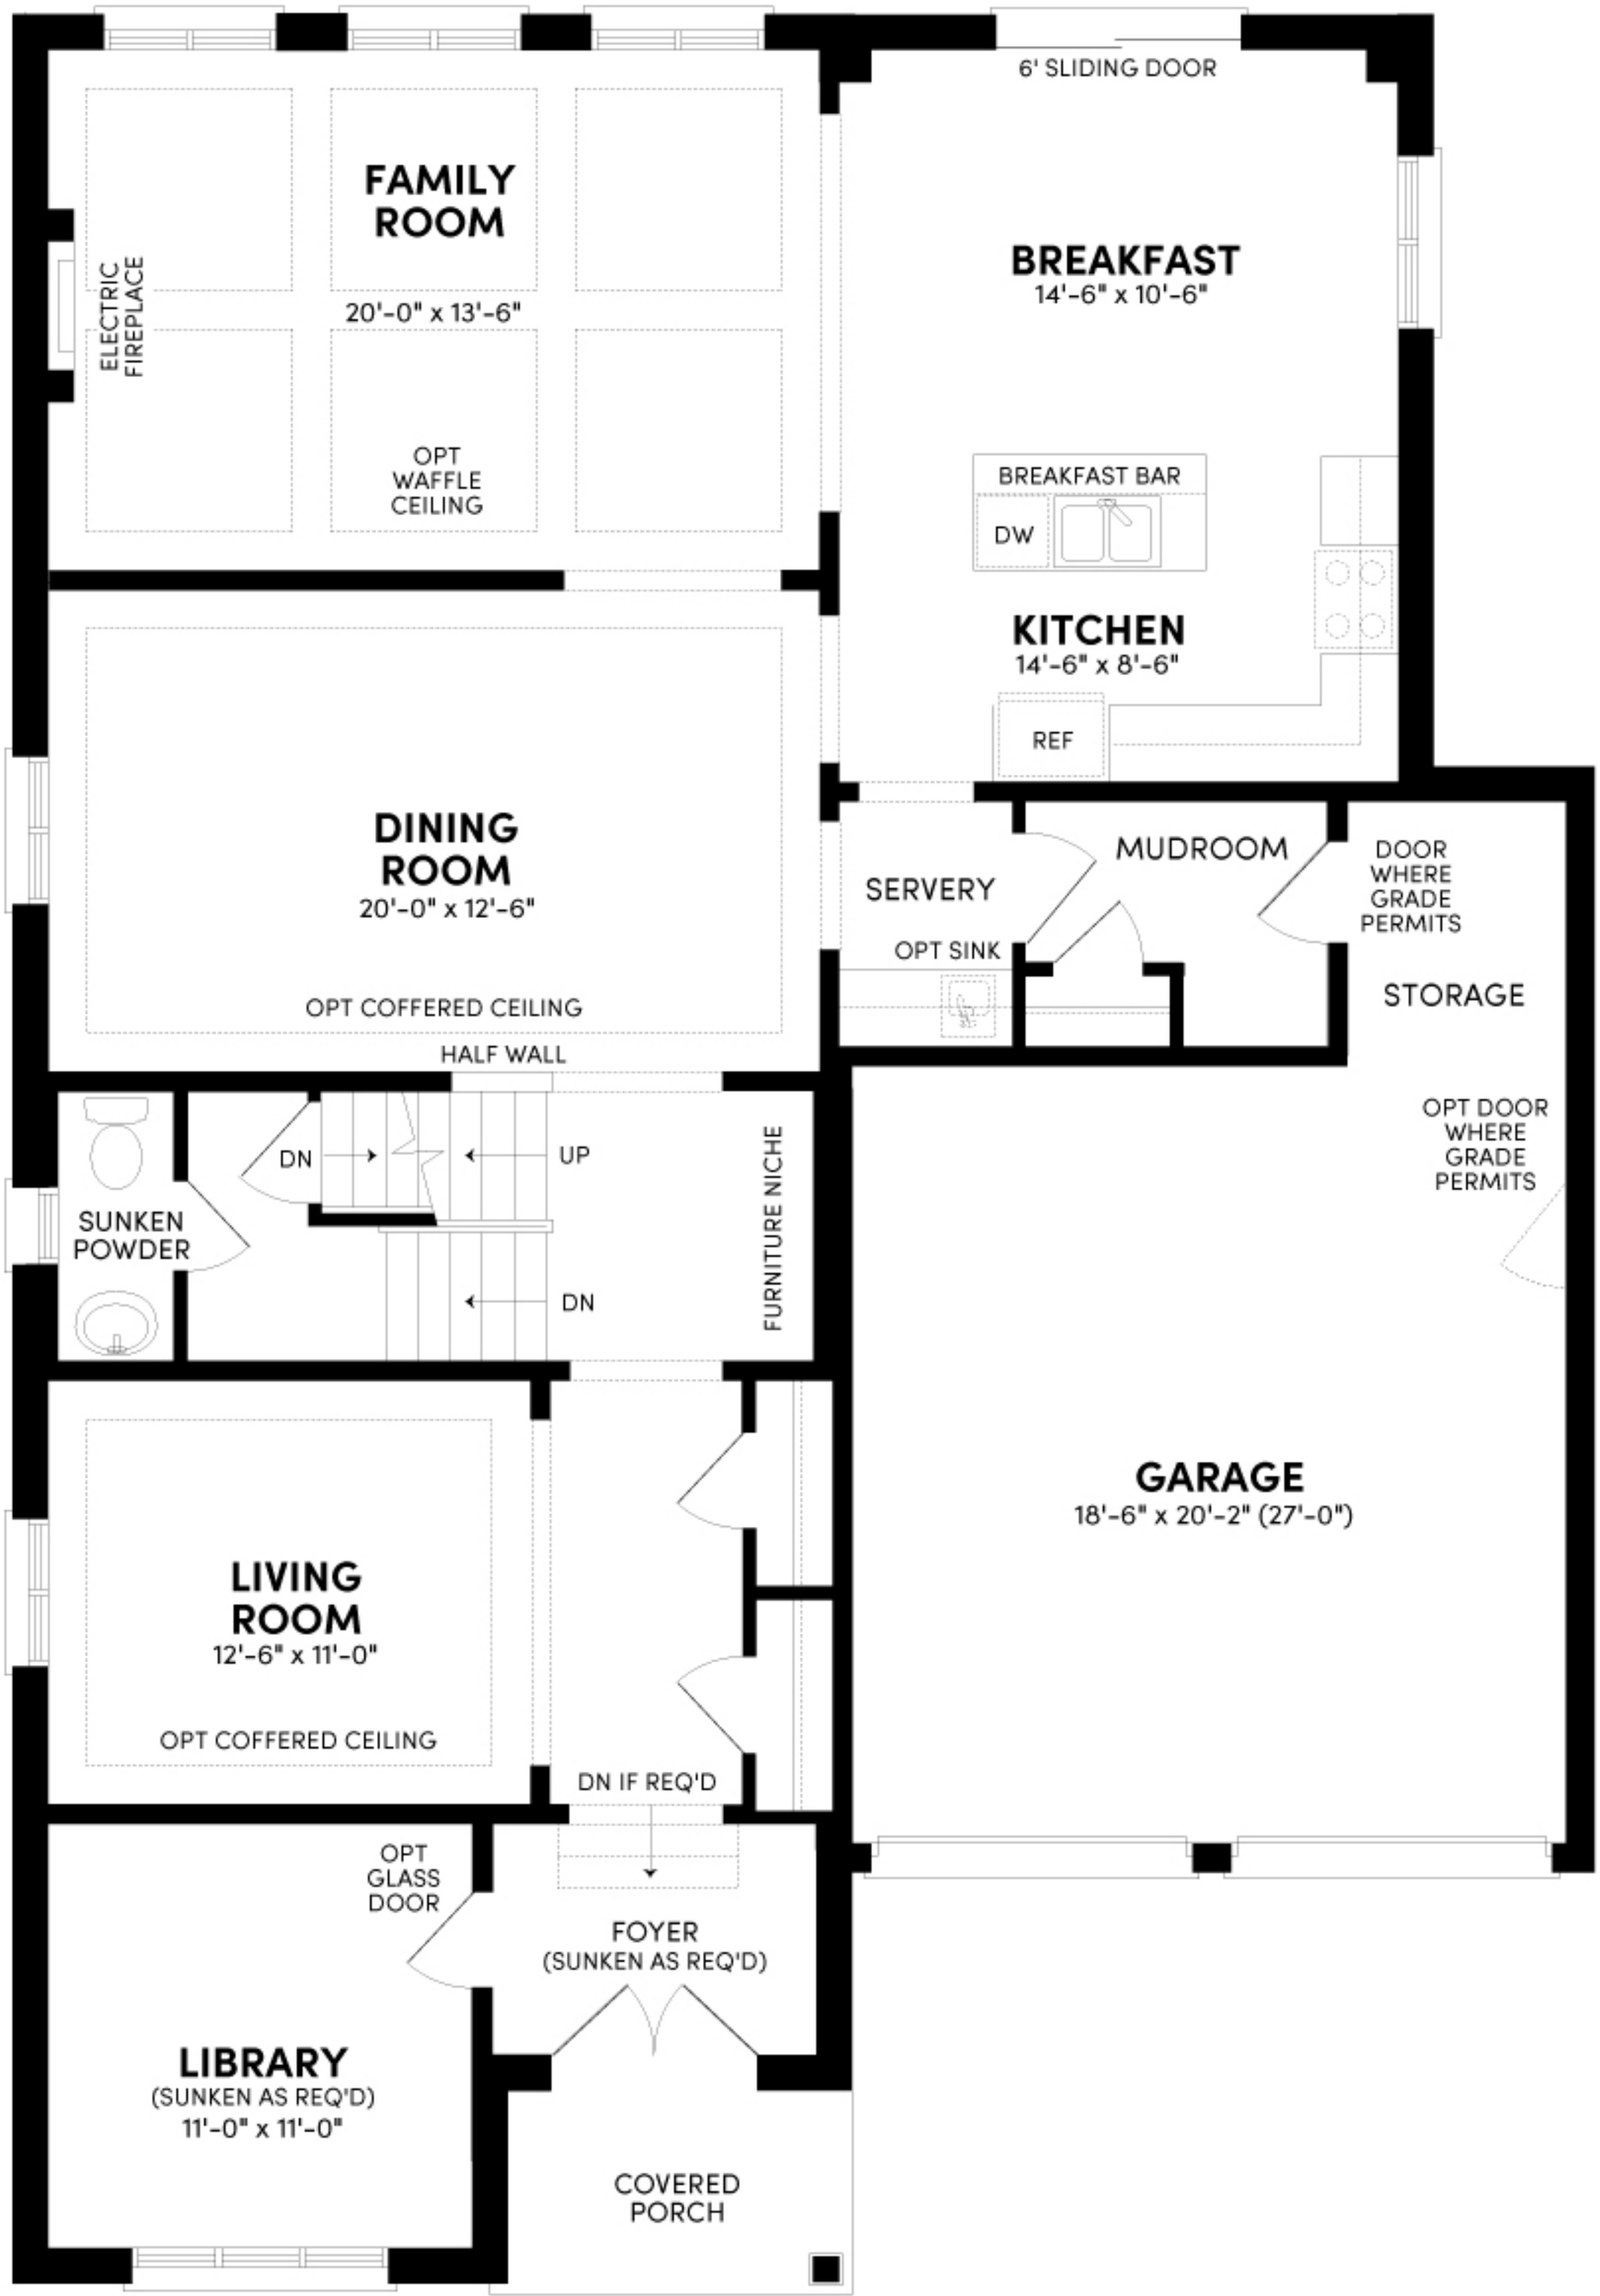
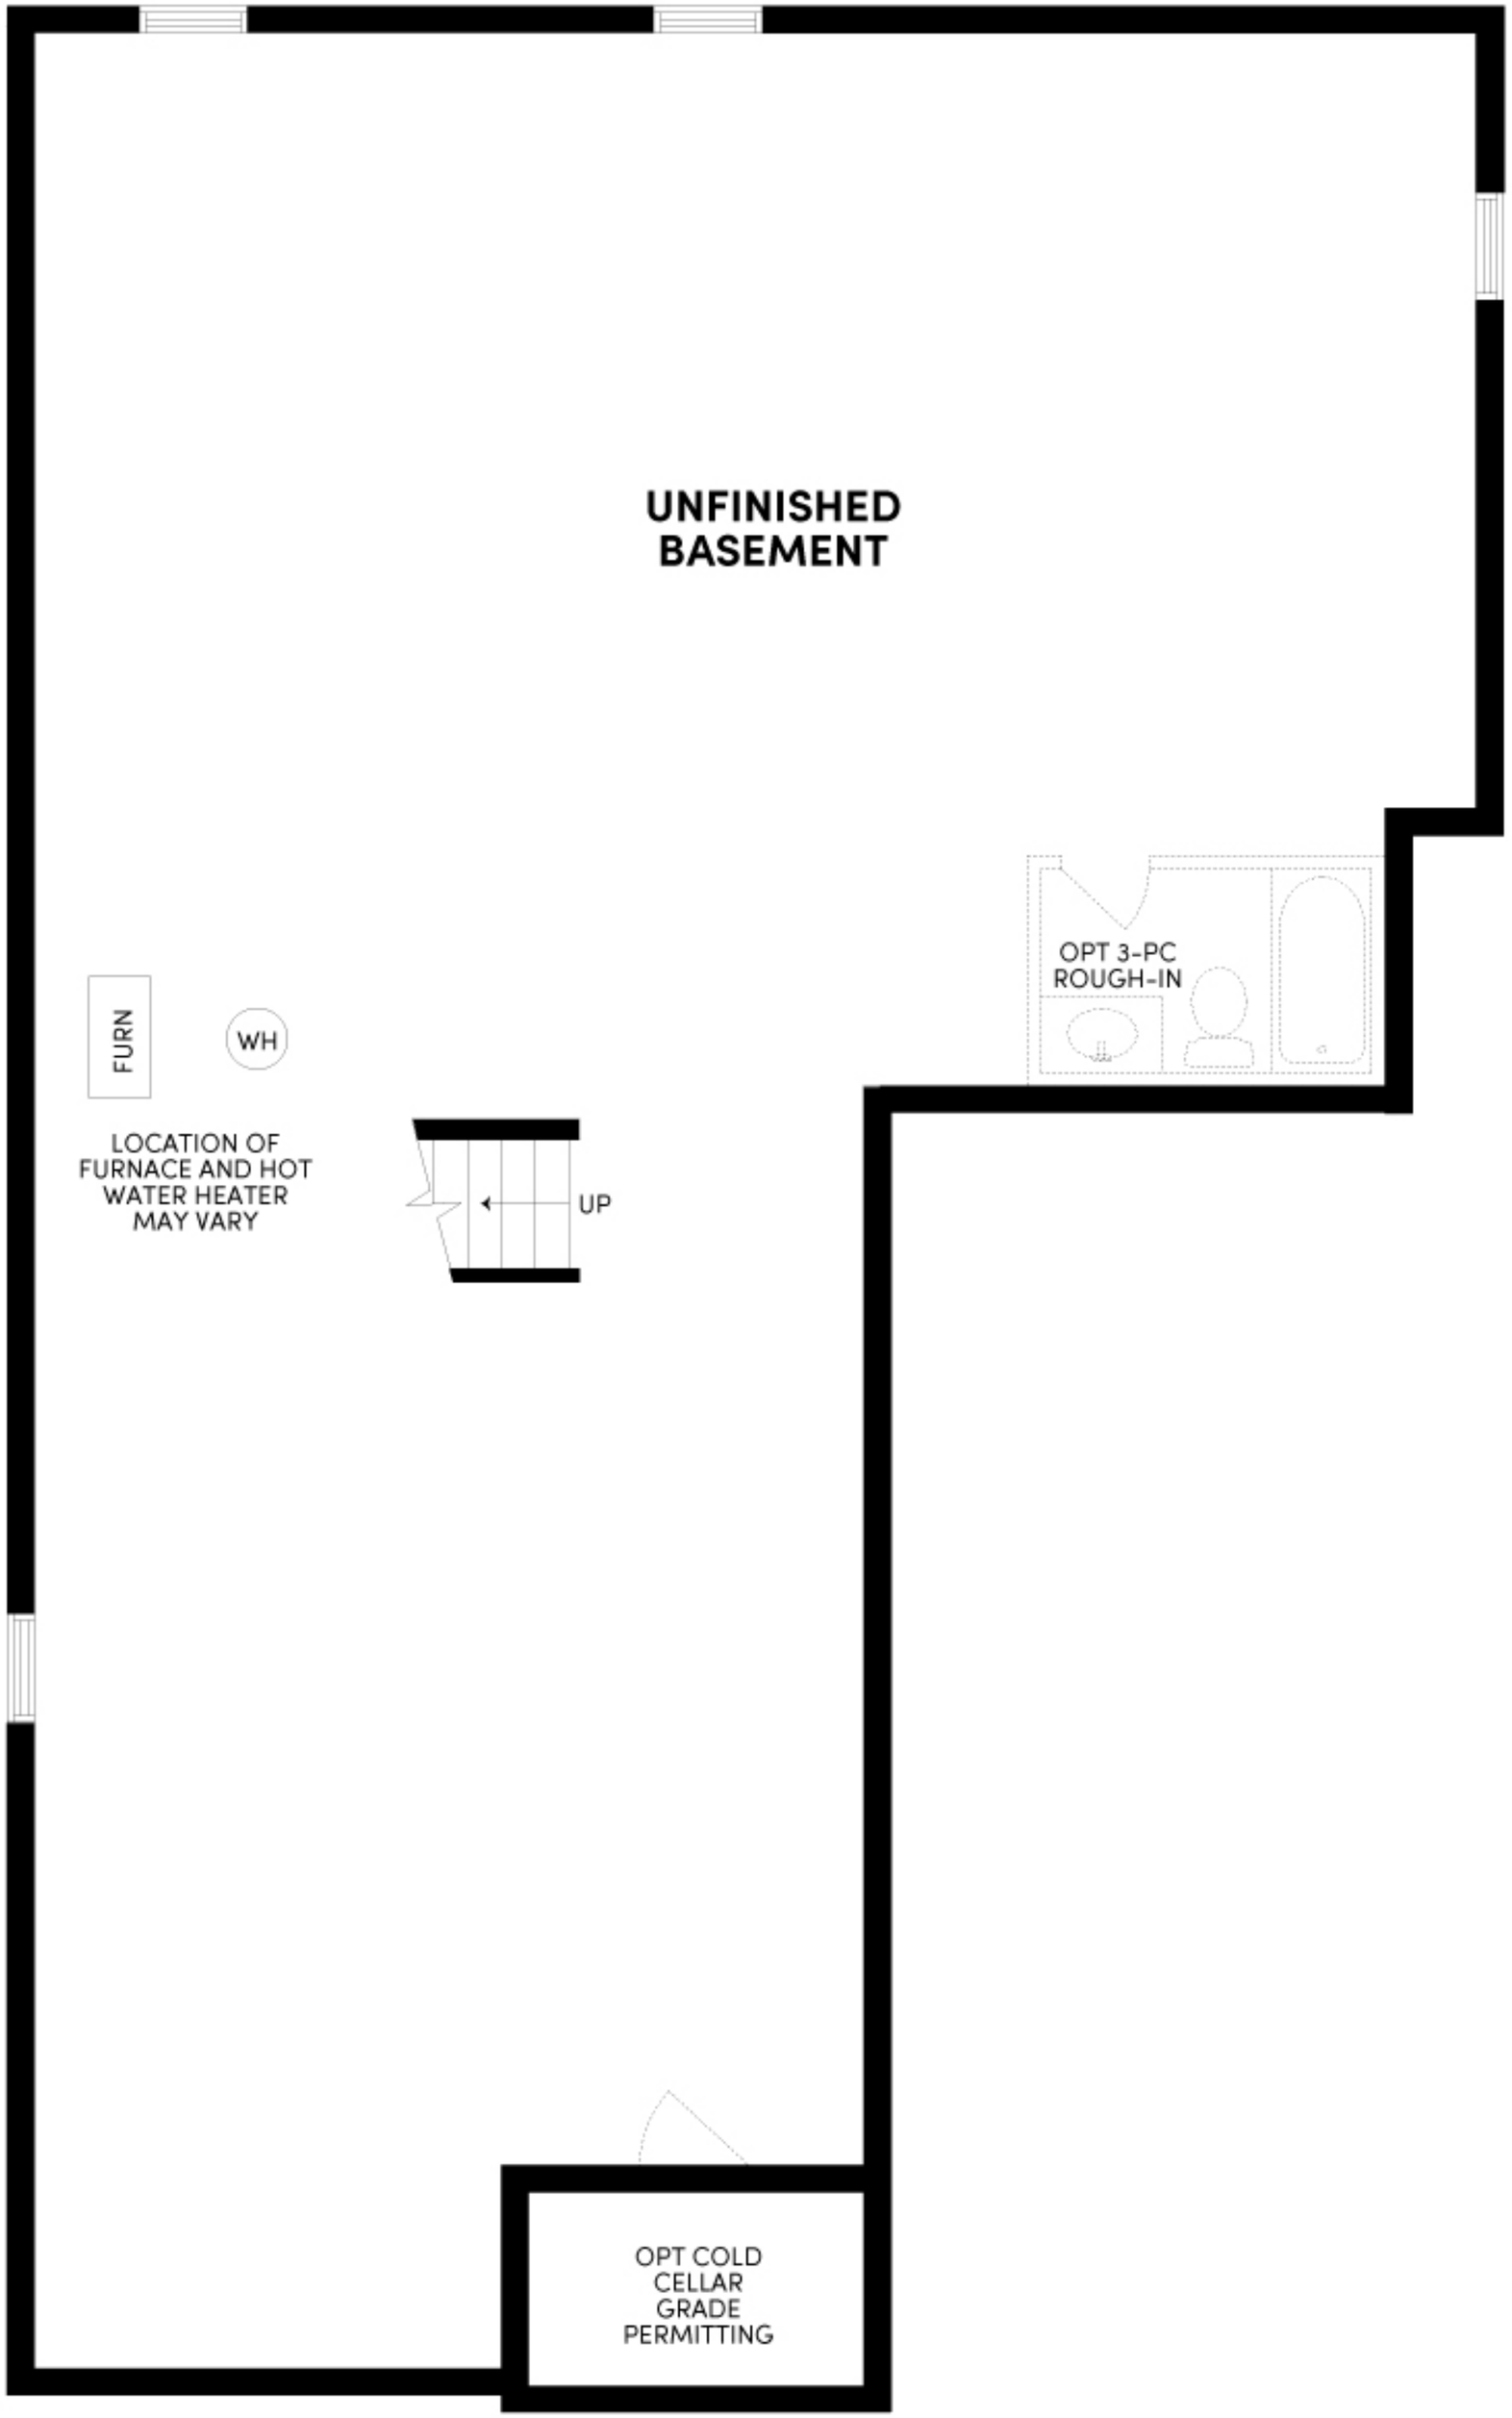

FAMILY ROOM
20'-0" x 13'-6"
ELECTRIC FIREPLACE
OPT WAFFLE CEILING
6' SLIDING DOOR
BREAKFAST
14'-6" x 10'-6"
BREAKFAST BAR
DW
KITCHEN
14'-6" x 8'-6"
REF
DINING ROOM
20'-0" x 12'-6"
OPT COFFERED CEILING
SERVERY
OPT SINK
MUDROOM
DOOR WHERE GRADE PERMITS
STORAGE
HALF WALL
DN
UP
DN
SUNKEN POWDER
FURNITURE NICHE
OPT DOOR WHERE GRADE PERMITS
GARAGE
18'-6" x 20'-2" (27'-0")
LIVING ROOM
12'-6" x 11'-0"
OPT COFFERED CEILING
DN IF REQ'D
OPT GLASS DOOR
FOYER
(SUNKEN AS REQ'D)
LIBRARY
(SUNKEN AS REQ'D)
11'-0" x 11'-0"
COVERED PORCH


UNFINISHED
BASEMENT
OPT 3-PC
ROUGH-IN
FURN
WH
LOCATION OF
FURNACE AND HOT
WATER HEATER
MAY VARY
UP
OPT COLD
CELLAR
GRADE
PERMITTING